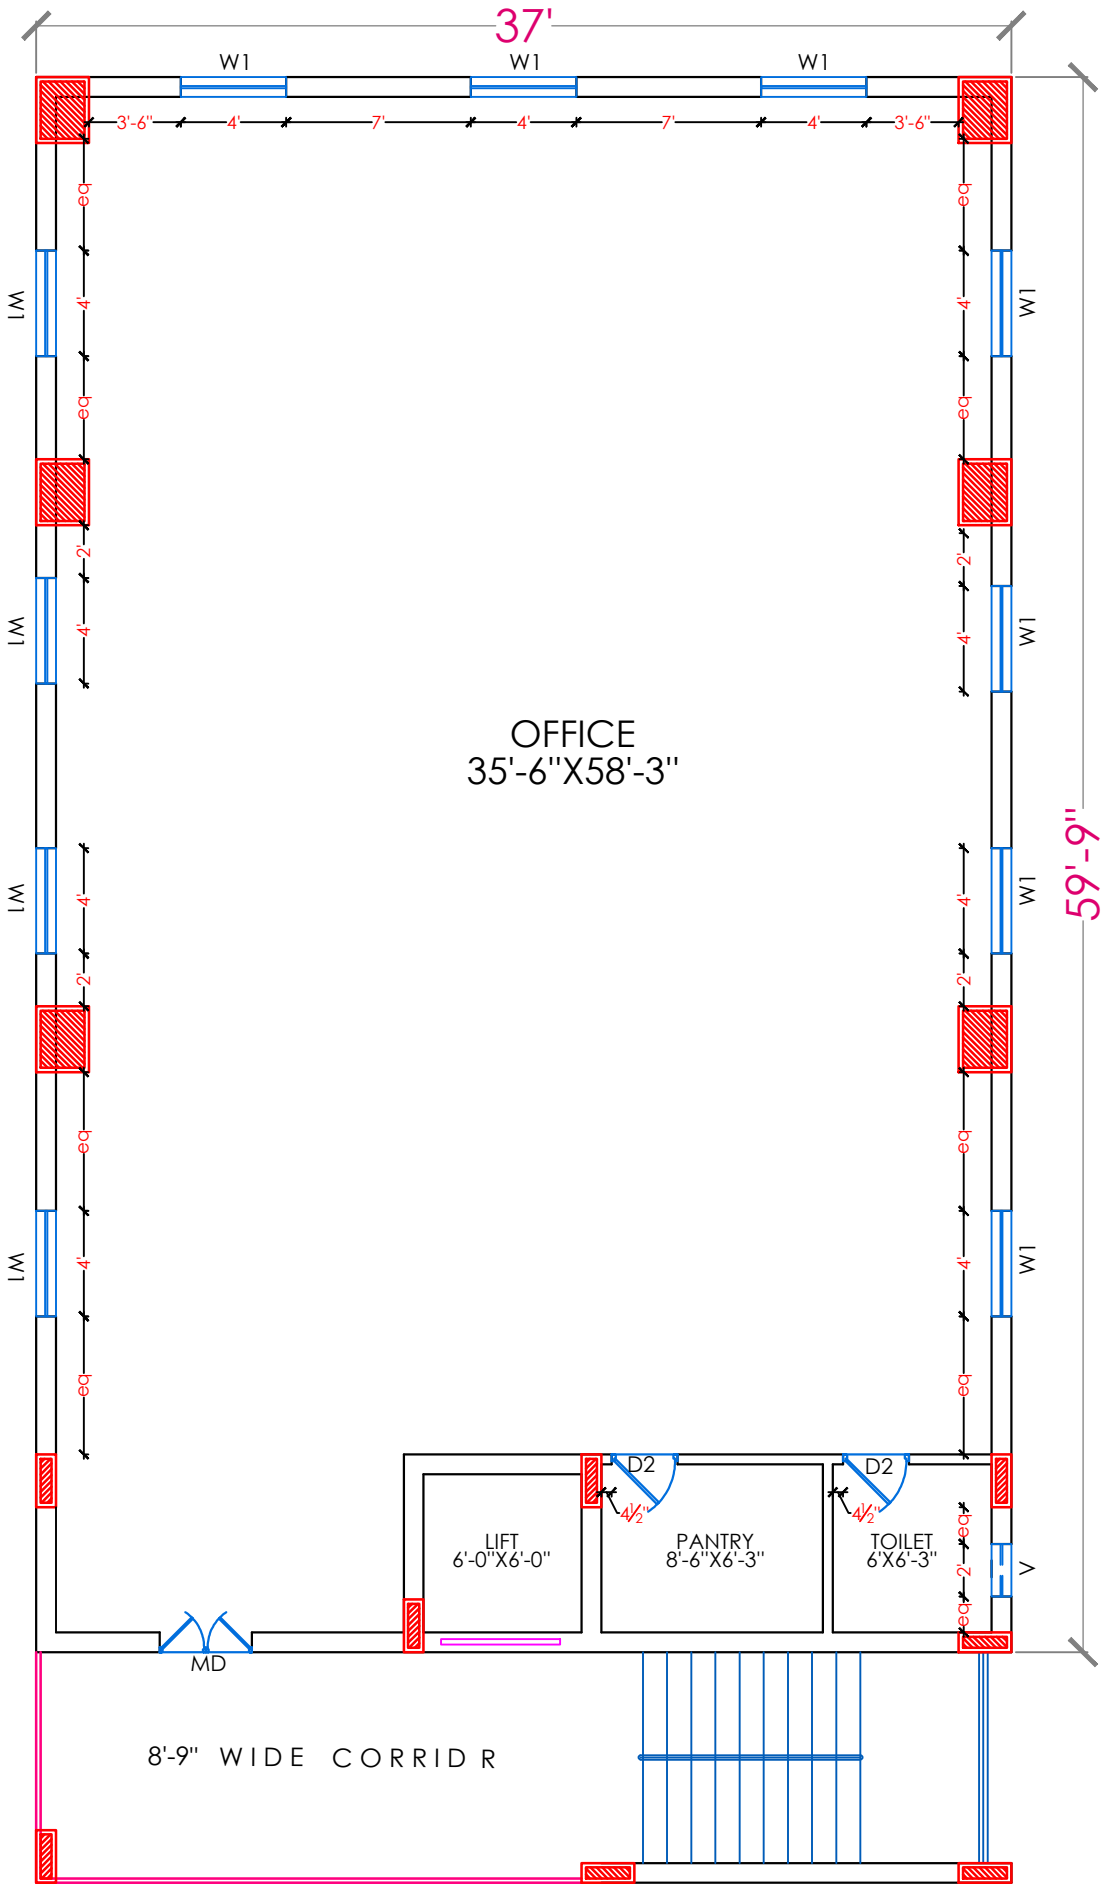

TYPICAL FLOOR WORKING DRG PLAN OPTION - 1

Project:
PROPOSED BUILDING ON PLOT NO.20, SITUATED AT GUTTALA BEGUMPET, SERILINGAMPALLY,HYD. BELONGS TO JRT CONSTRUCTIONS & OTHERS.

N

Consultants 9573066699

VIVIDAX DESIGNERS
ARCHITECTS & ENGINEERS

DR.BOOMANNA GALLI,BARKATPURA, HYD-27